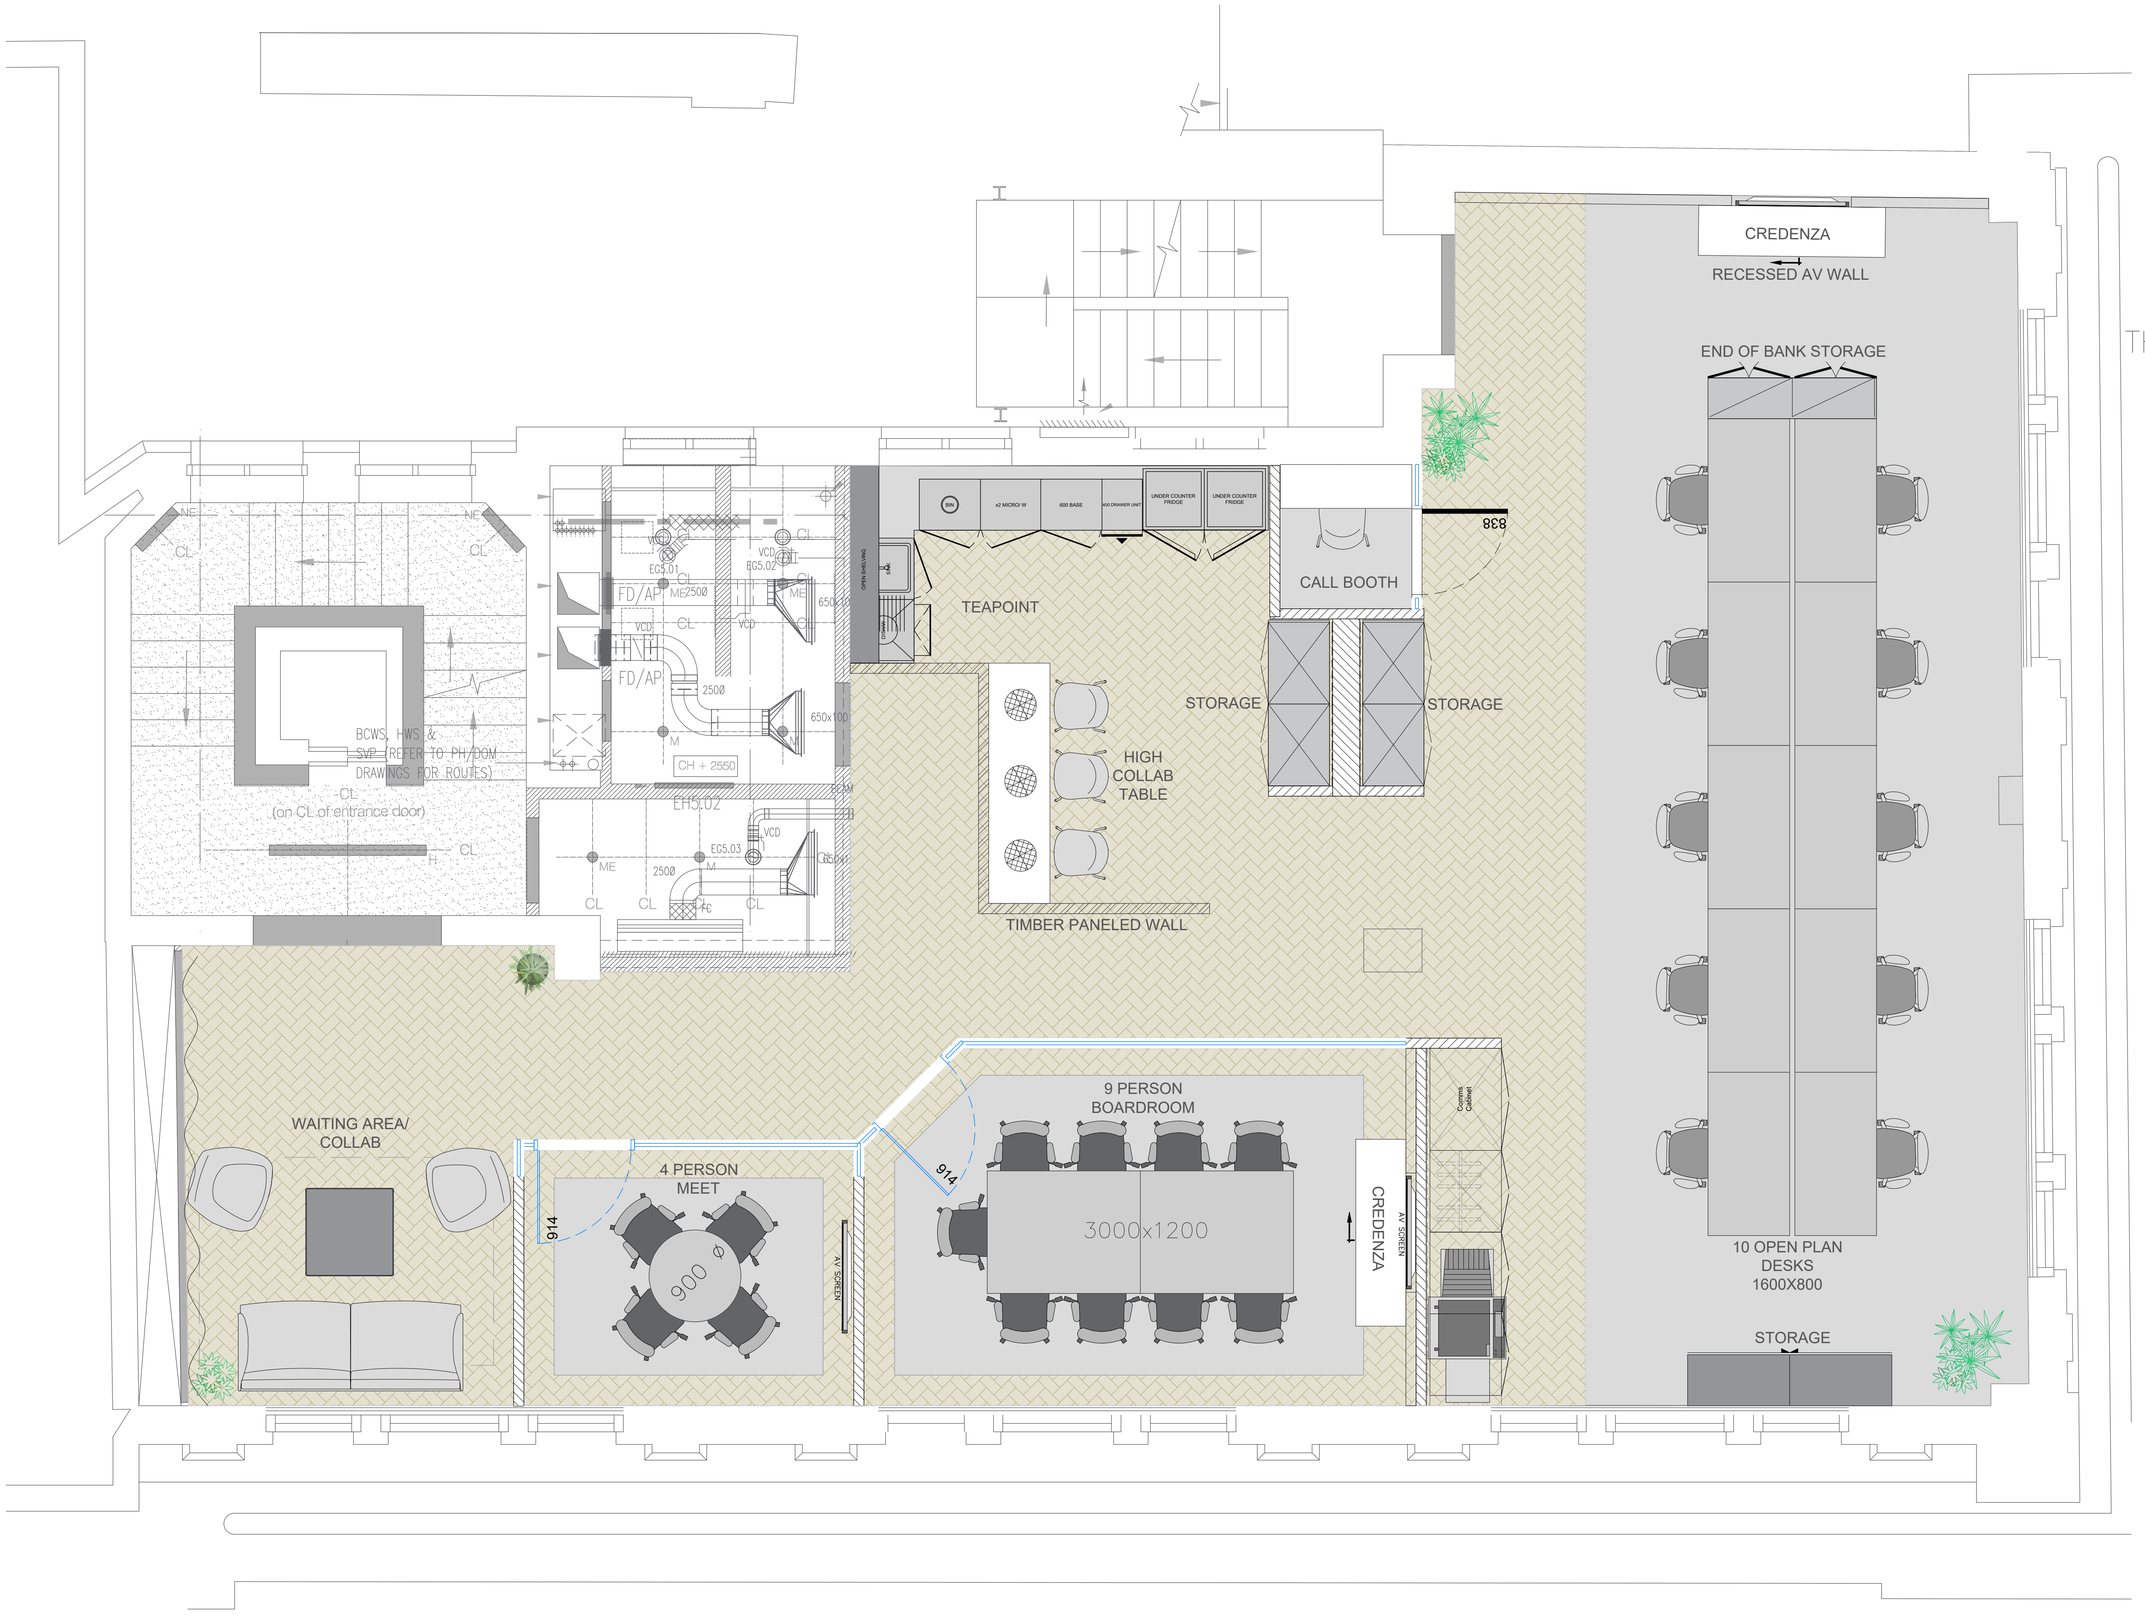

THE CROWN ESTATE

15 KING STREET

LONDON

5TH FLOOR

1:30 @A3

SKETCH

05

12.12.24

MB

THIRDWAY